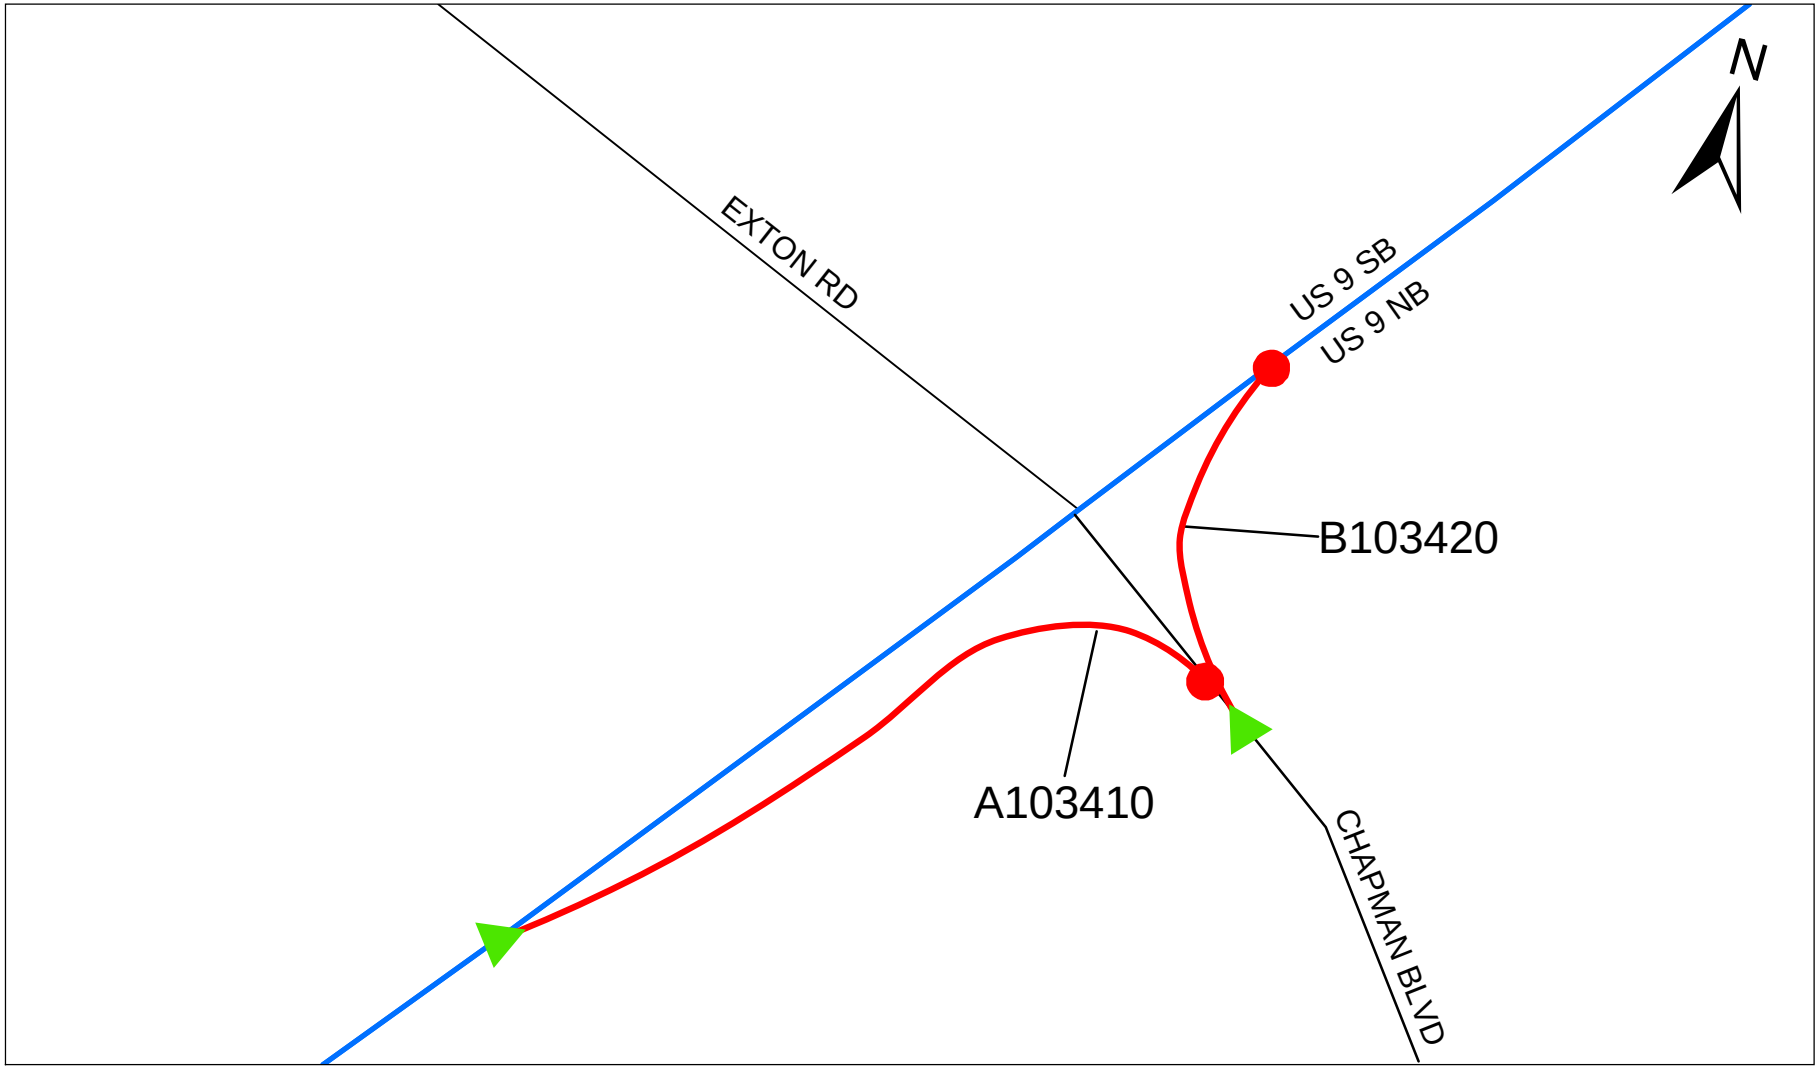

Beginning of Ramp

End of Ramp

Ramp

SRI RAMP IDENTIFICATION
US 9 at Chapman Boulevard

SRI = 00000009__