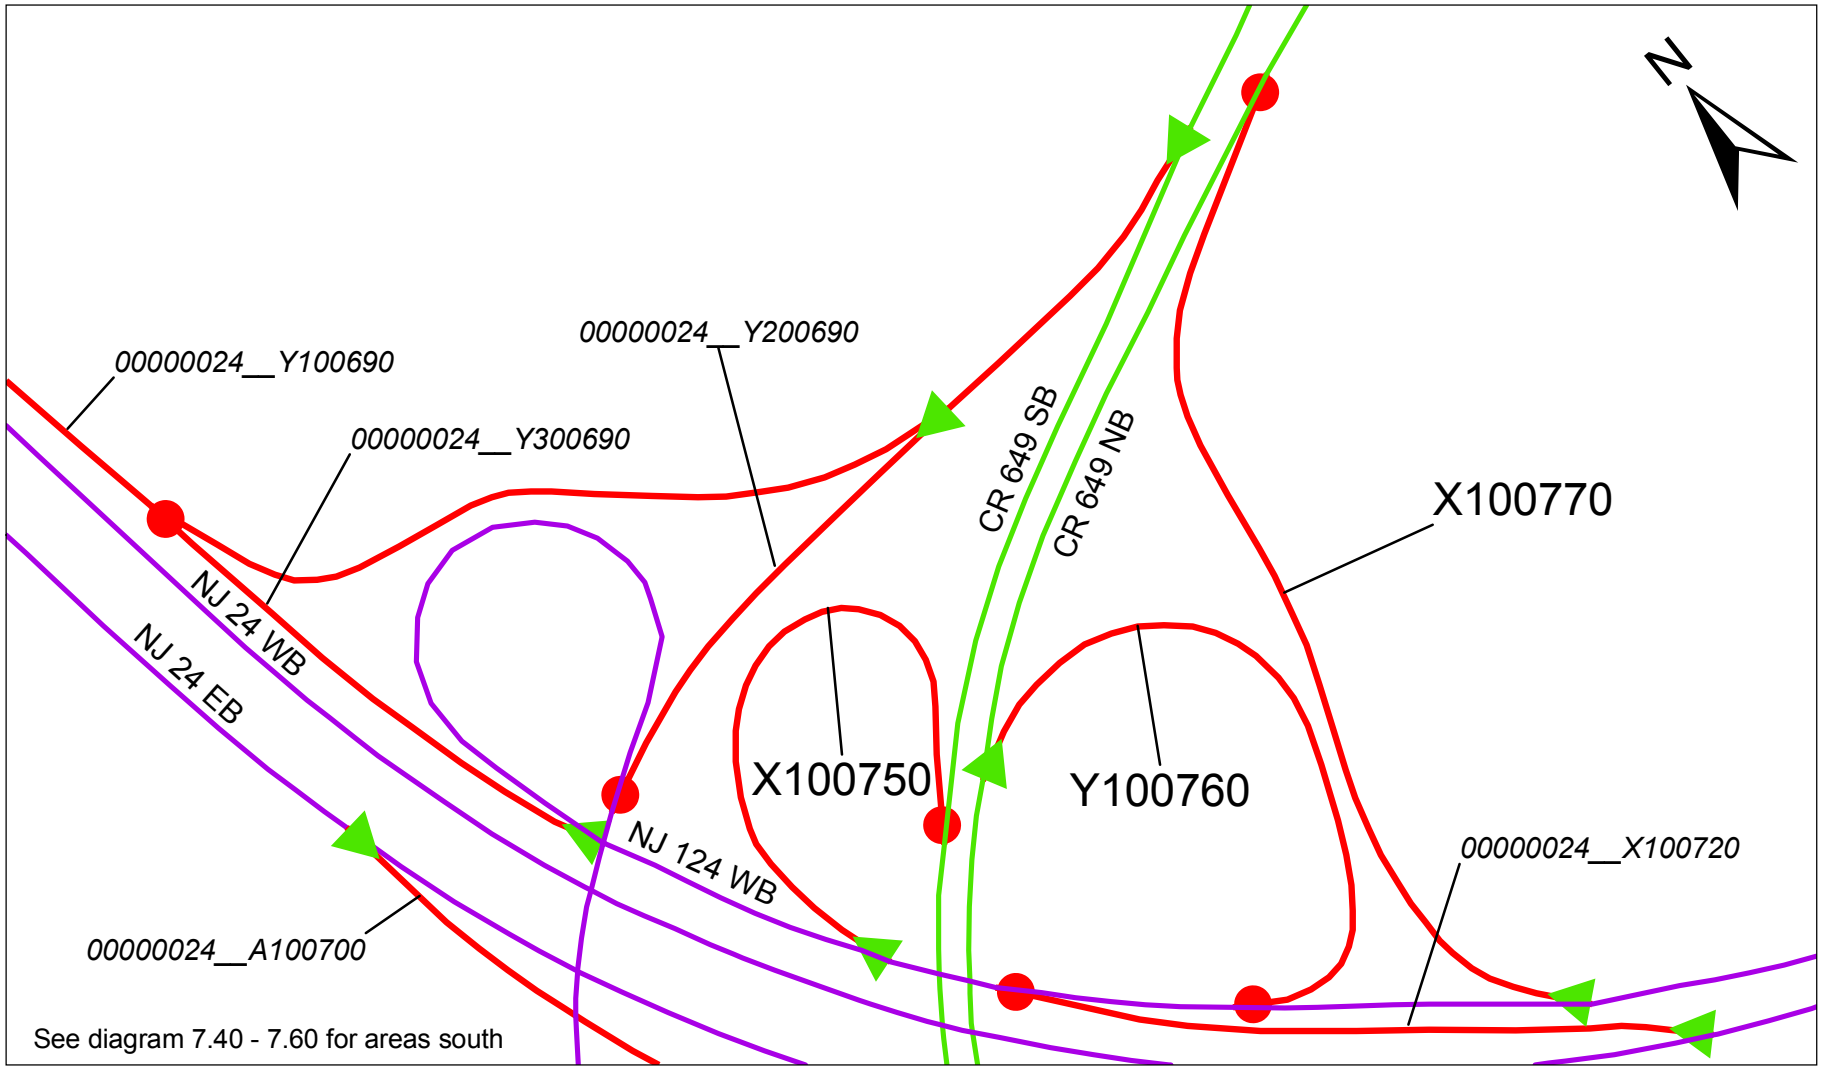

Beginning of Ramp

End of Ramp

Ramp

- See SRI 00000024__ 6.90 - 7.30 page for ramps shown in italics

SRI RAMP IDENTIFICATION

NJ 124 at CR 649
John F Kennedy Parkway

SRI = 00000124__