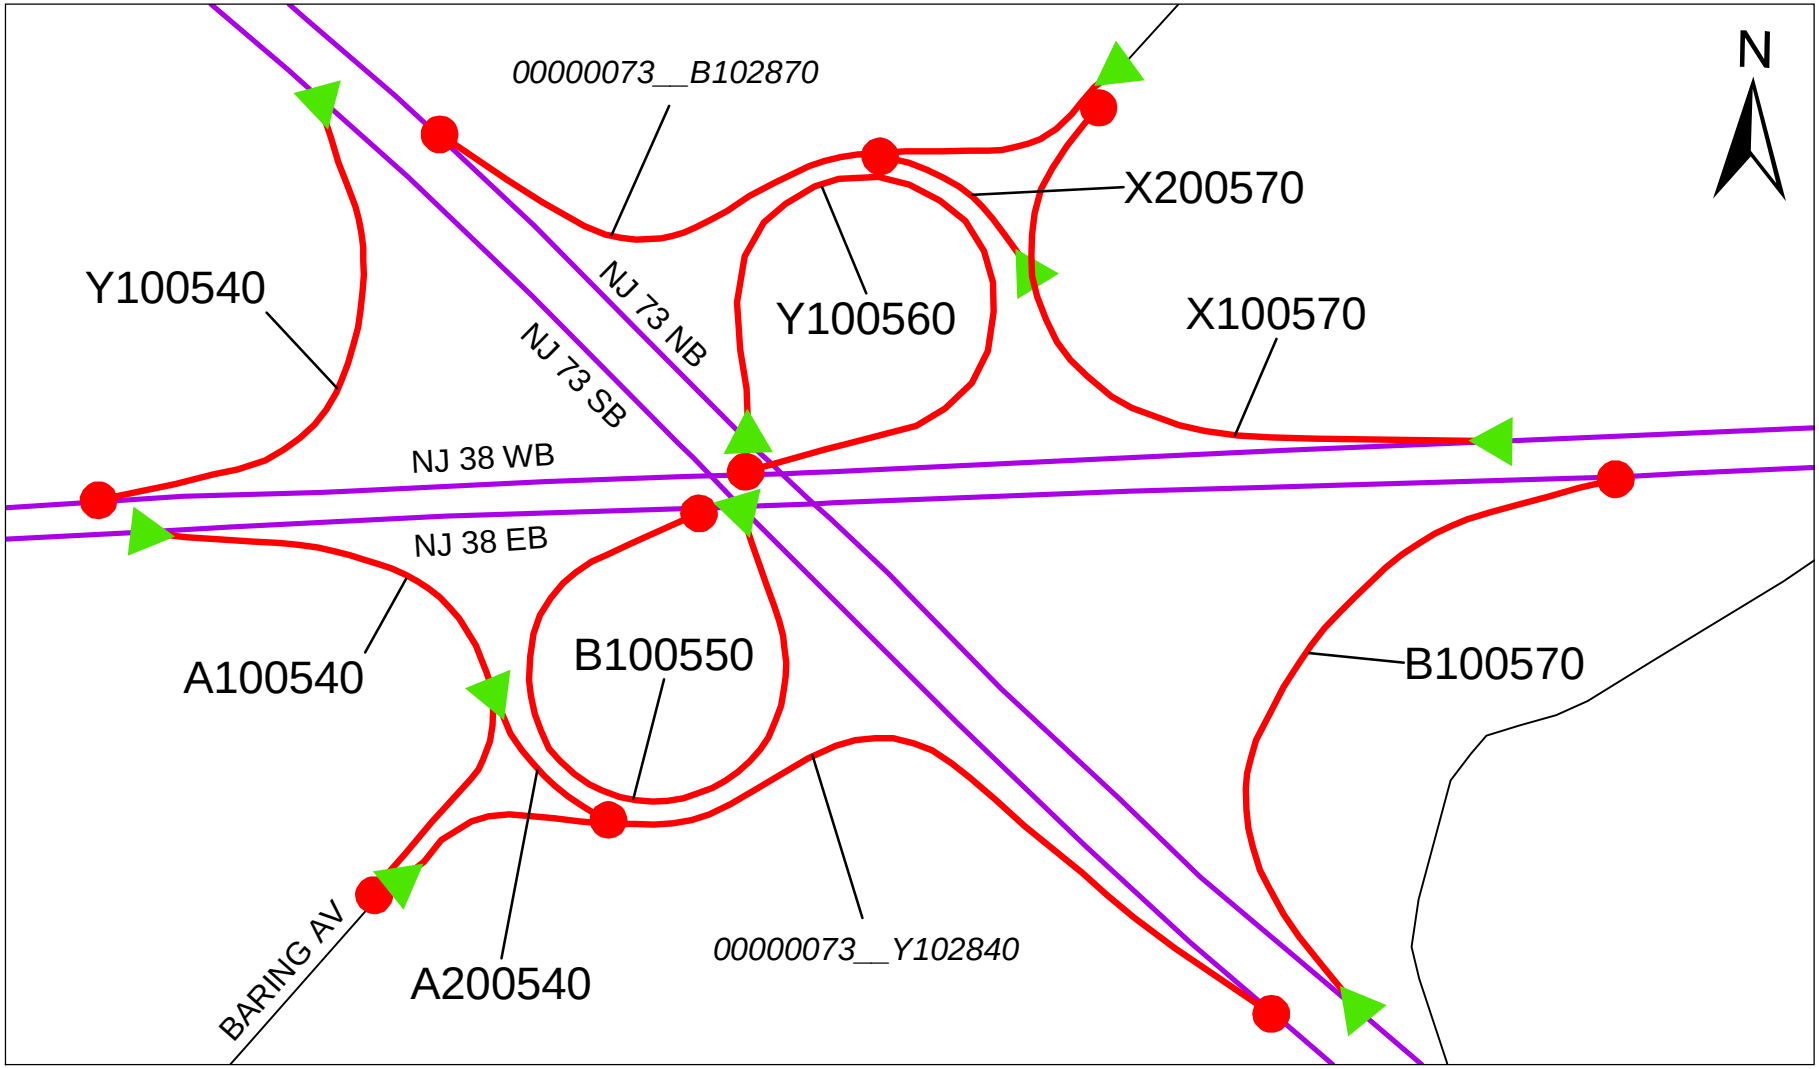

Beginning of Ramp

End of Ramp

Ramp

- See SRI 00000073__28.40 - 28.70 page for ramps shown

SRI RAMP IDENTIFICATION

NJ 38 at NJ 73
and Baring Avenue