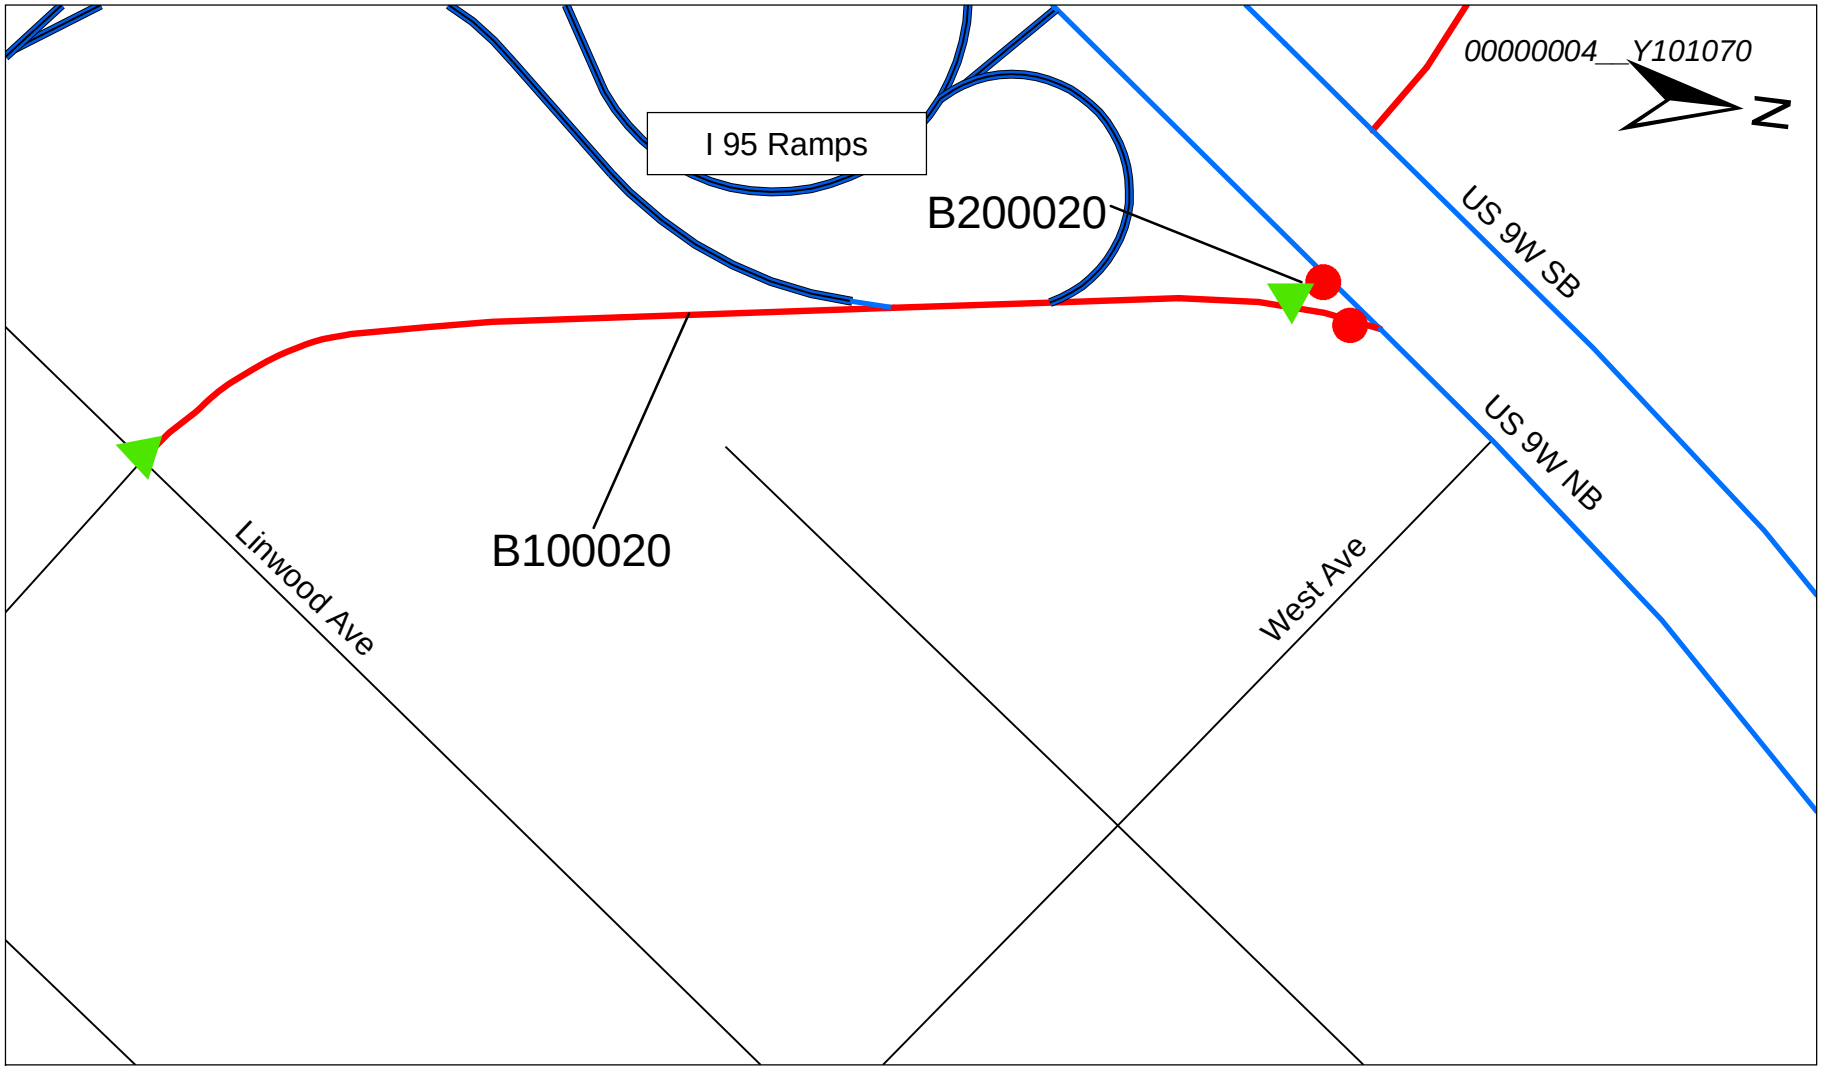

Beginning of Ramp

End of Ramp

Ramp

- See SRI 00000004__ 10.60 - 10.80 page for ramps shown in italics

SRI RAMP IDENTIFICATION

US 9W at Linwood Ave