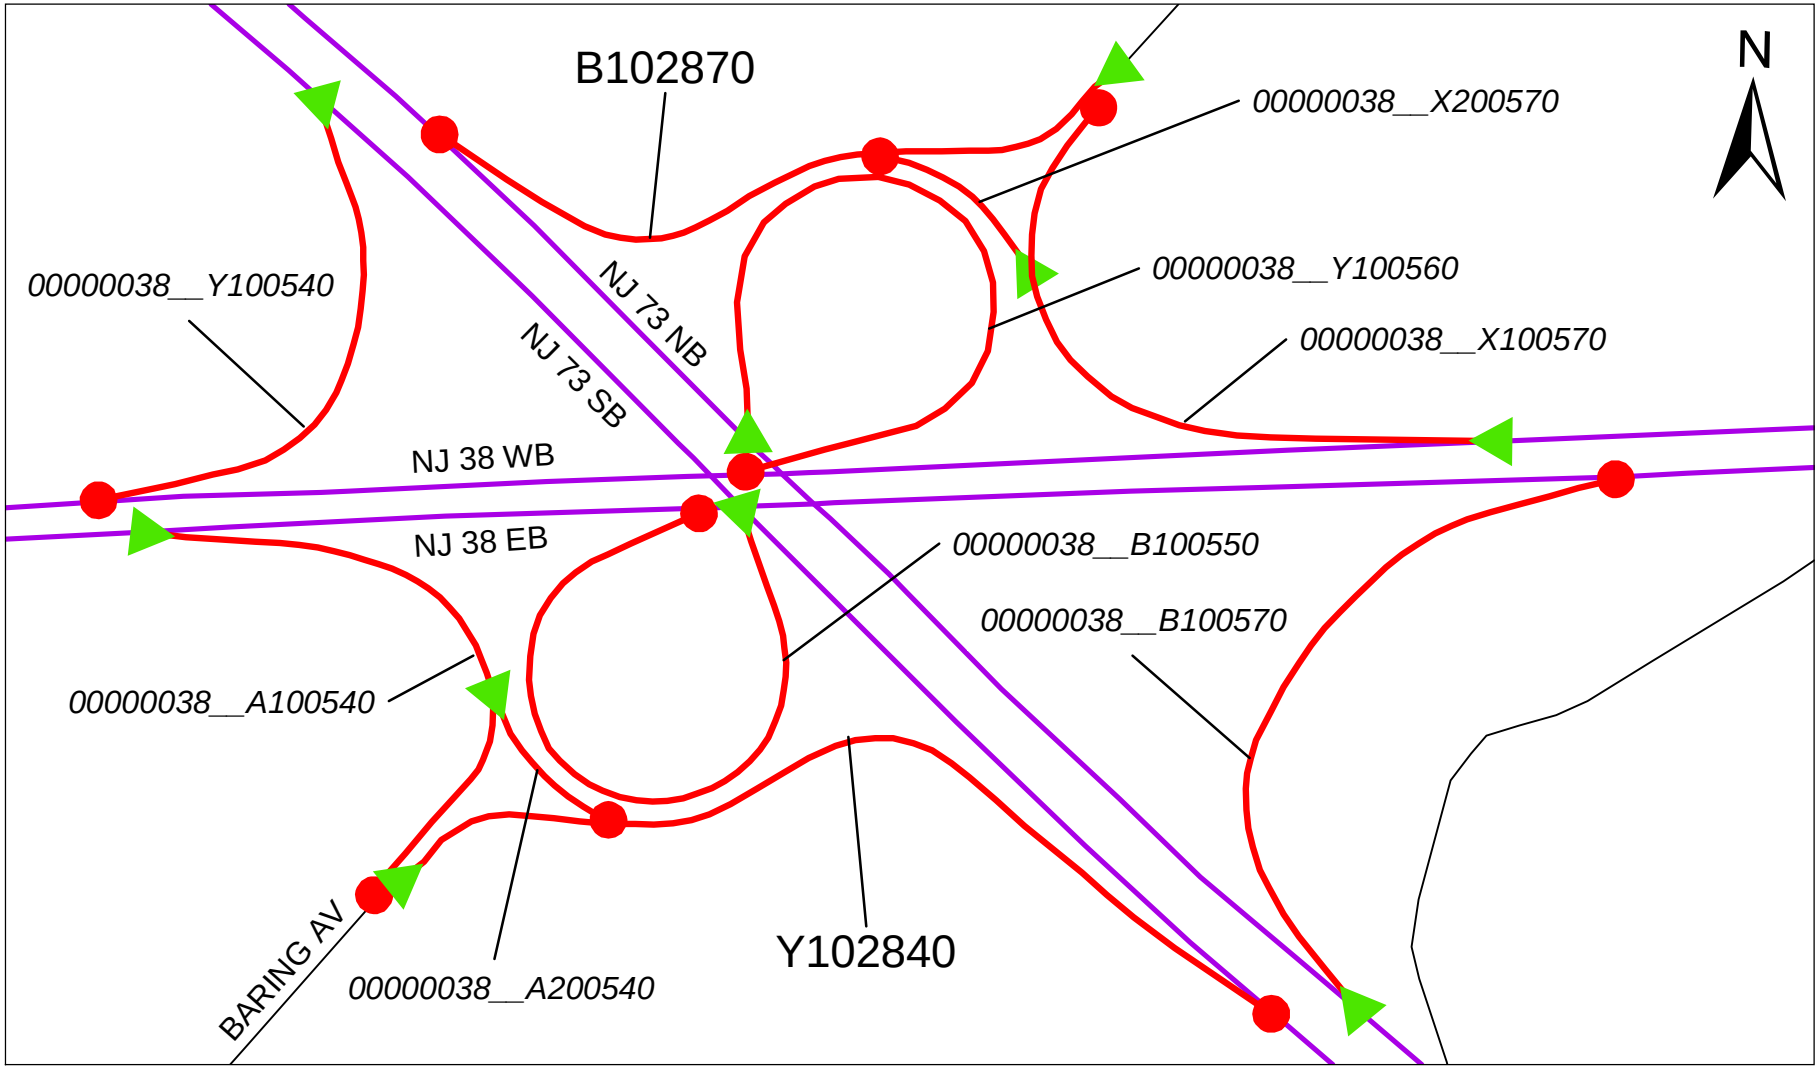

Beginning of Ramp

End of Ramp

Ramp

- See SRI 00000038__5.40 - 5.70 page for ramps shown

SRI RAMP IDENTIFICATION

NJ 73 at NJ 38
and Baring Avenue