MP 16.20 - 16.20

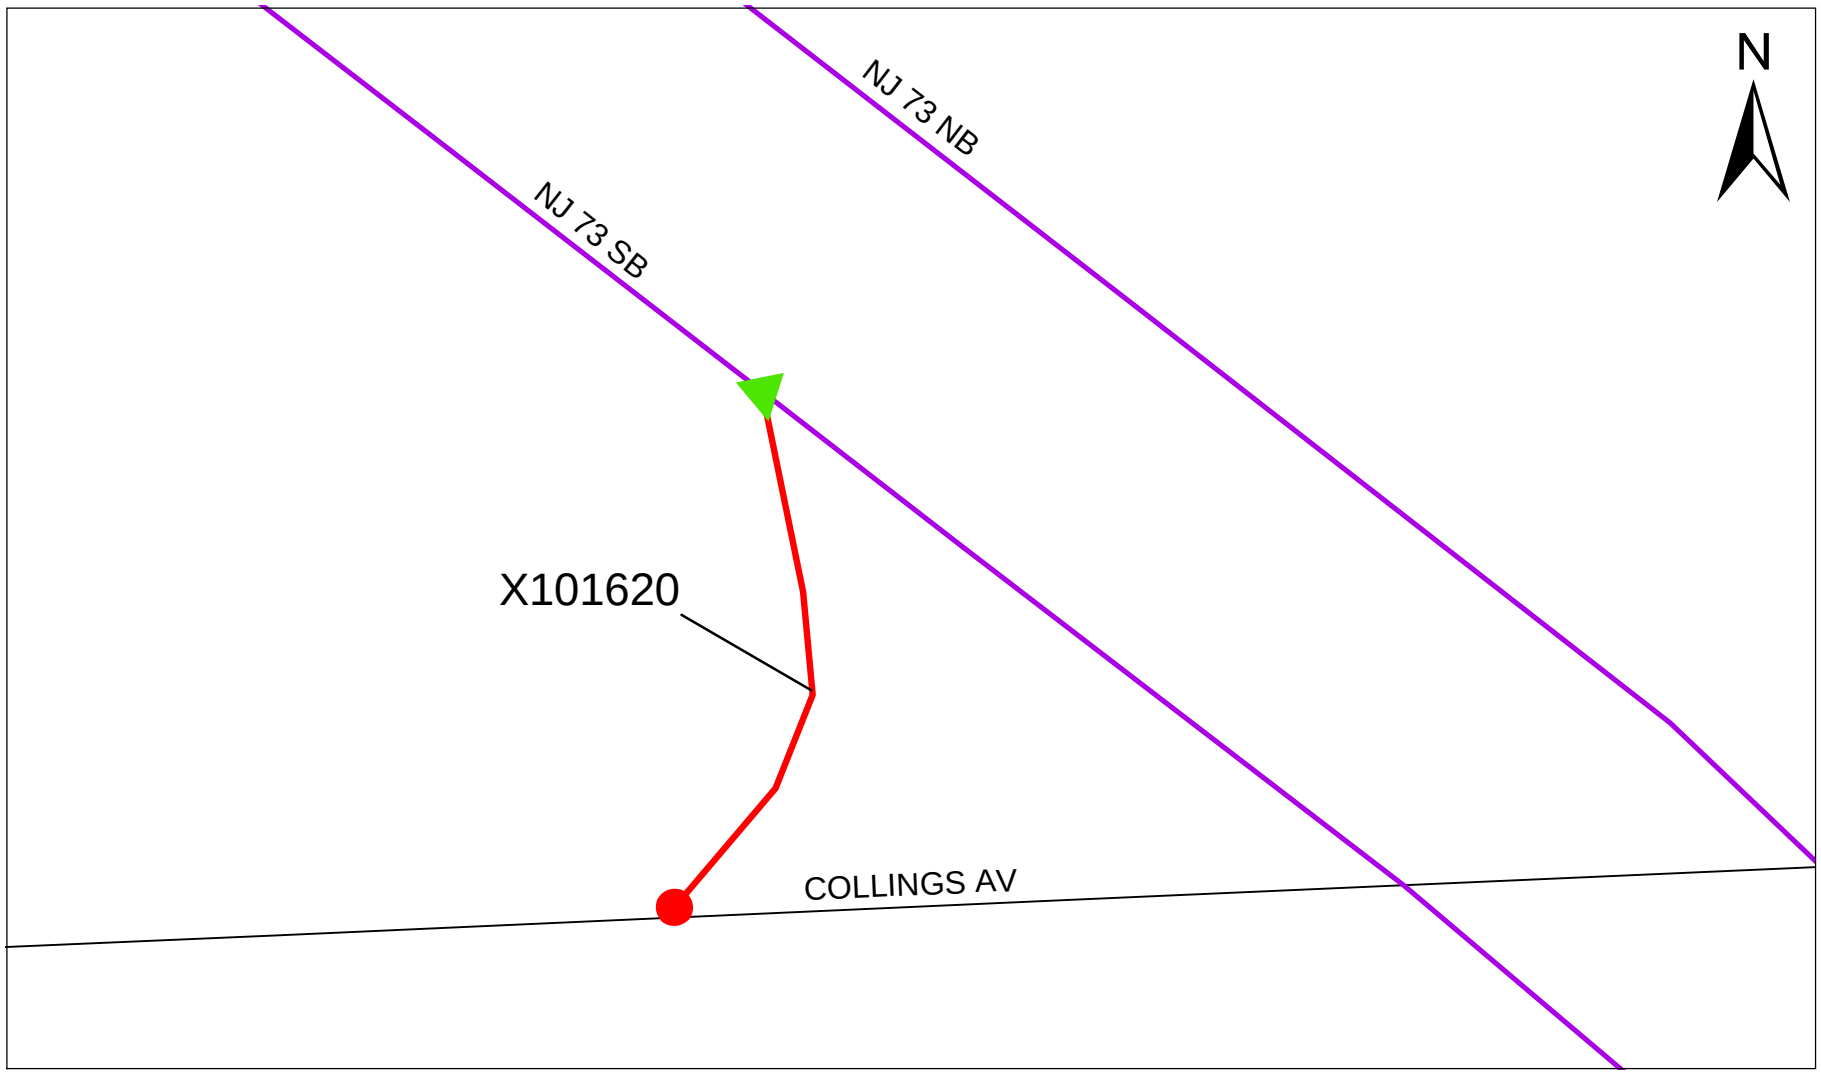

Beginning of Ramp

End of Ramp

Ramp

SRI RAMP IDENTIFICATION

NJ 73 at Collings Avenue

SRI = 00000073__