MP 0.70 - 1.10

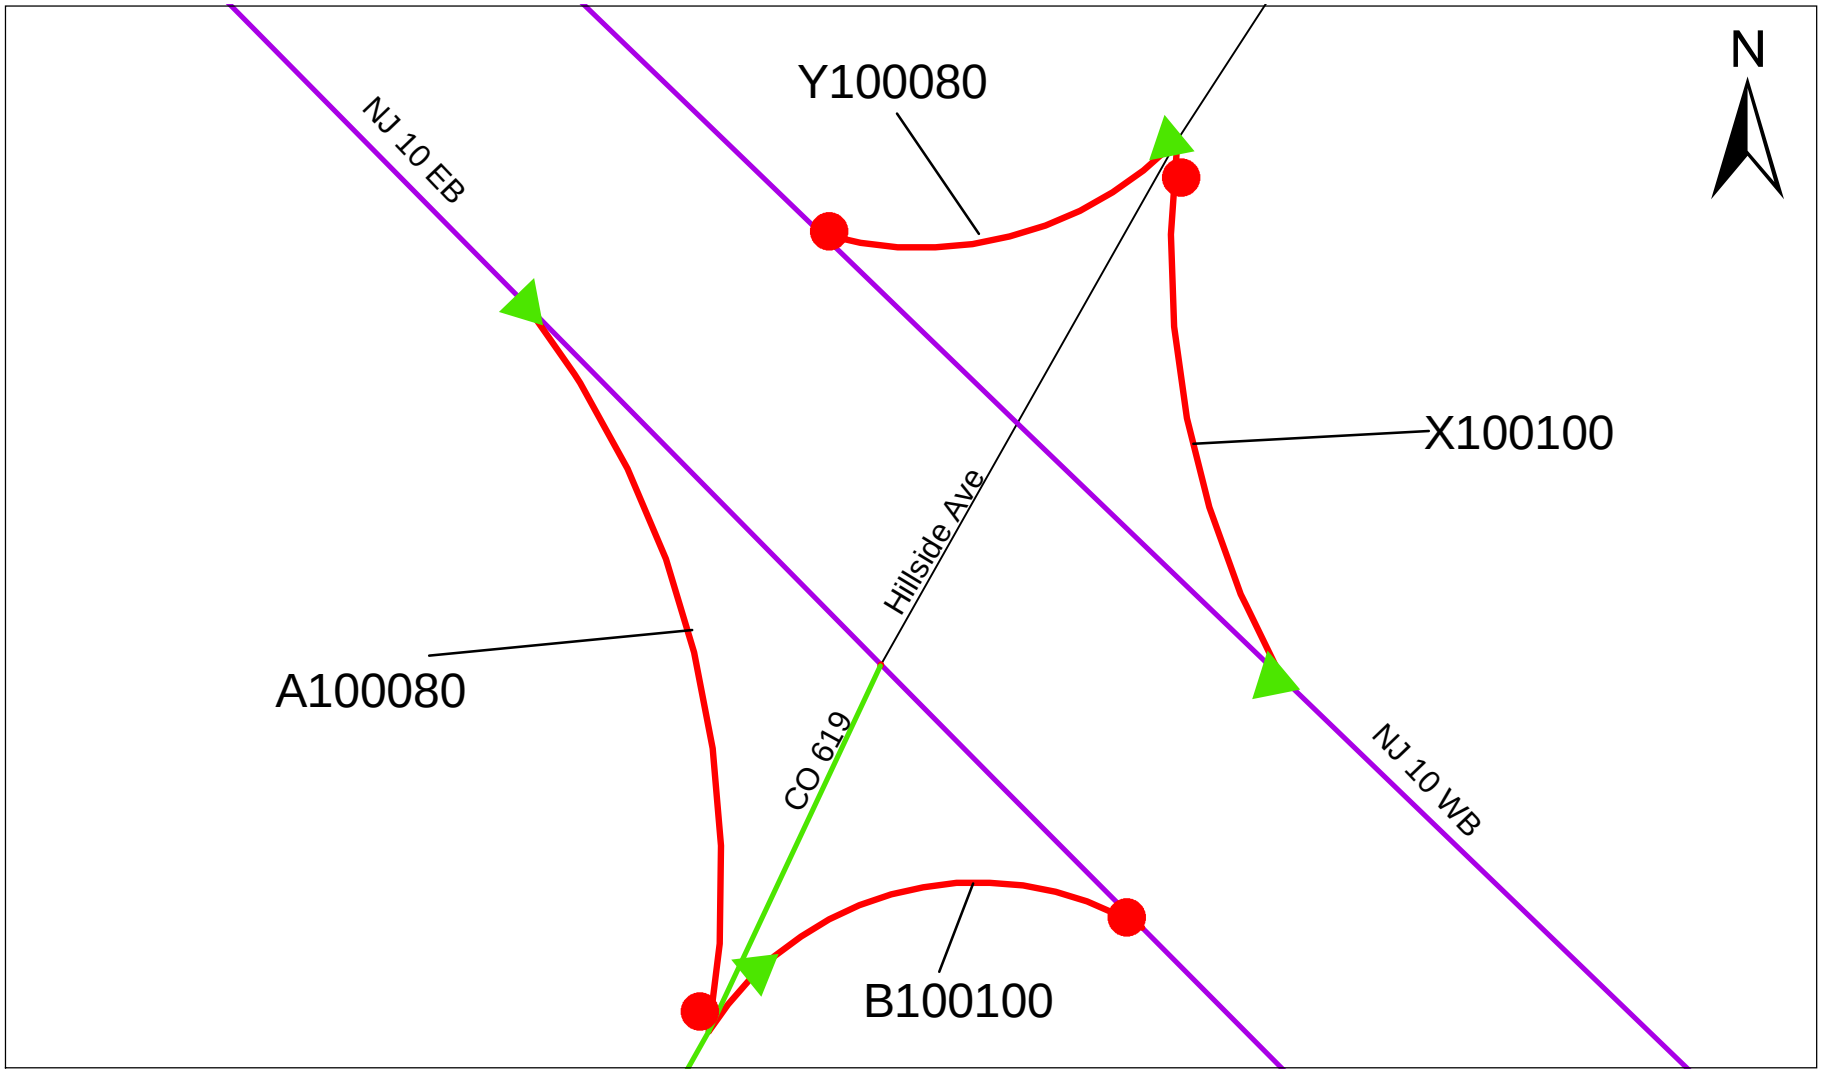

Beginning of Ramp

End of Ramp

Ramp

SRI RAMP IDENTIFICATION

NJ 10 at CO 619
Flanders Rd & Hillside Ave

SRI = 00000010__