MP 106.60 - 106.70

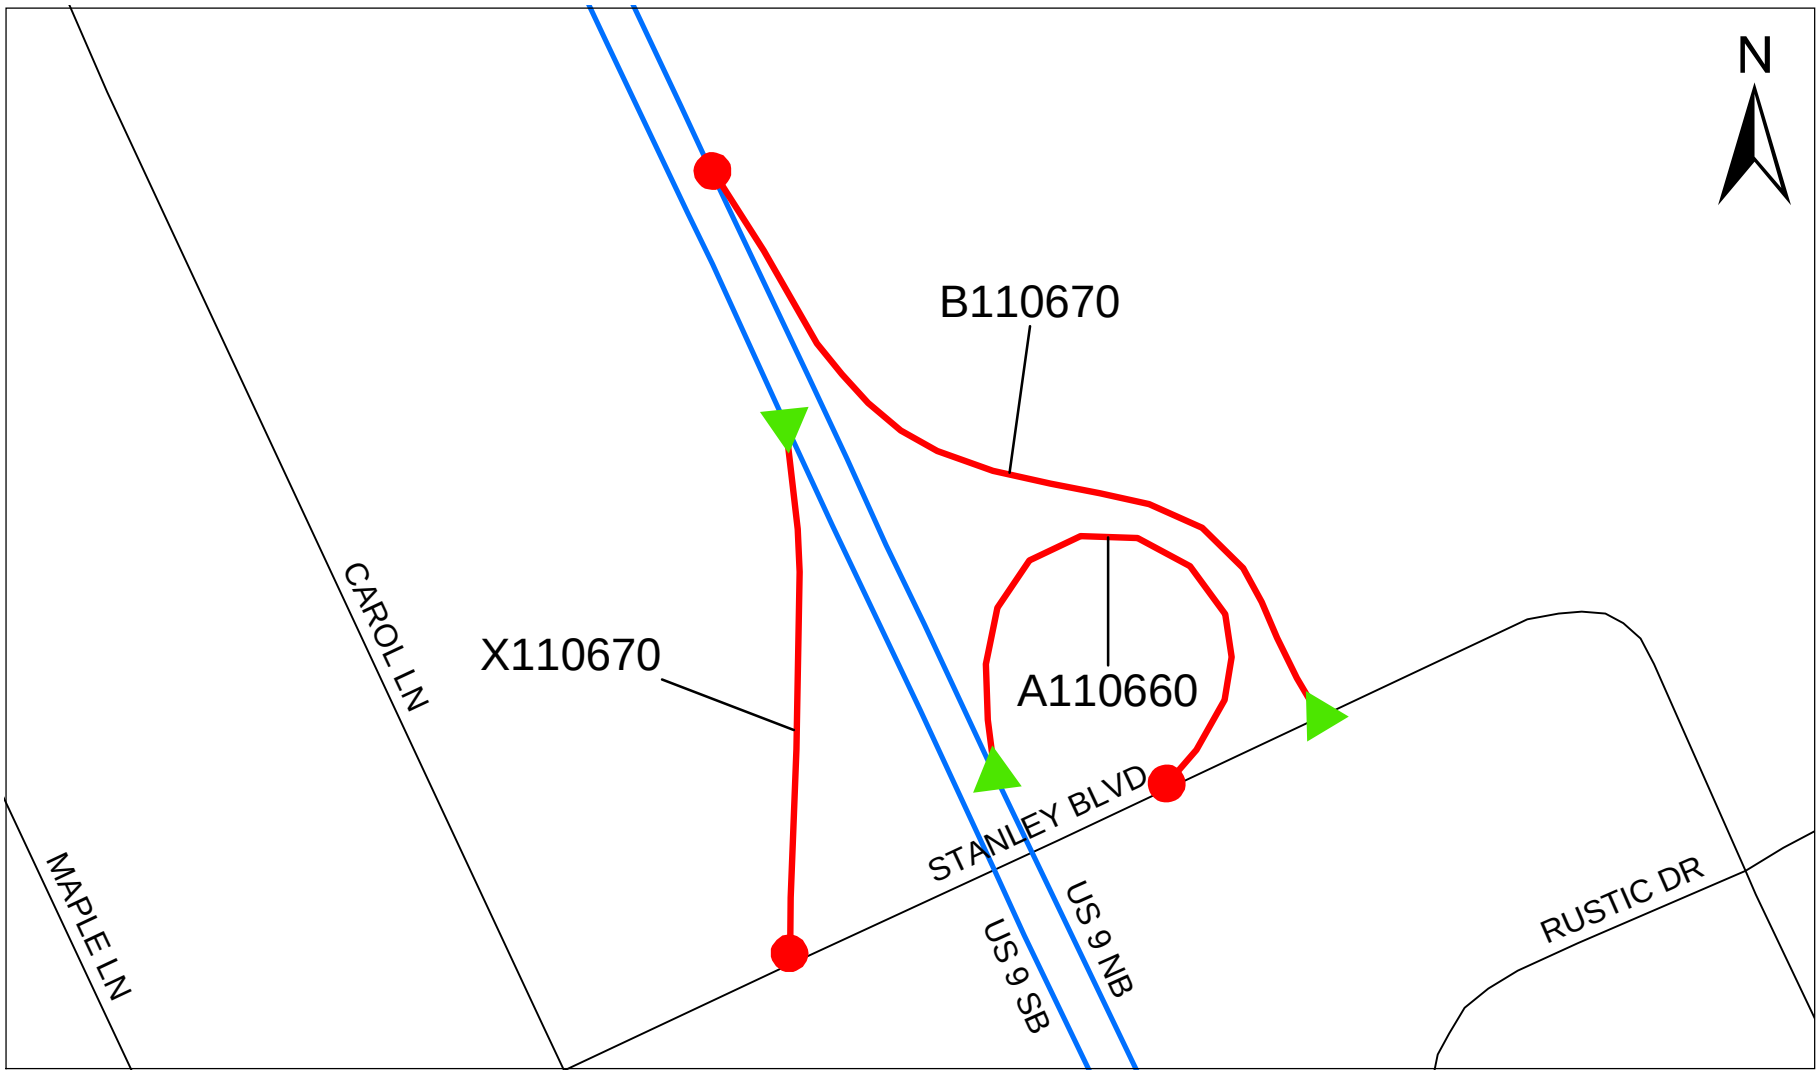

Beginning of Ramp

End of Ramp

Ramp

SRI RAMP IDENTIFICATION

US 9 at Stanley Boulevard

SRI = 00000009__