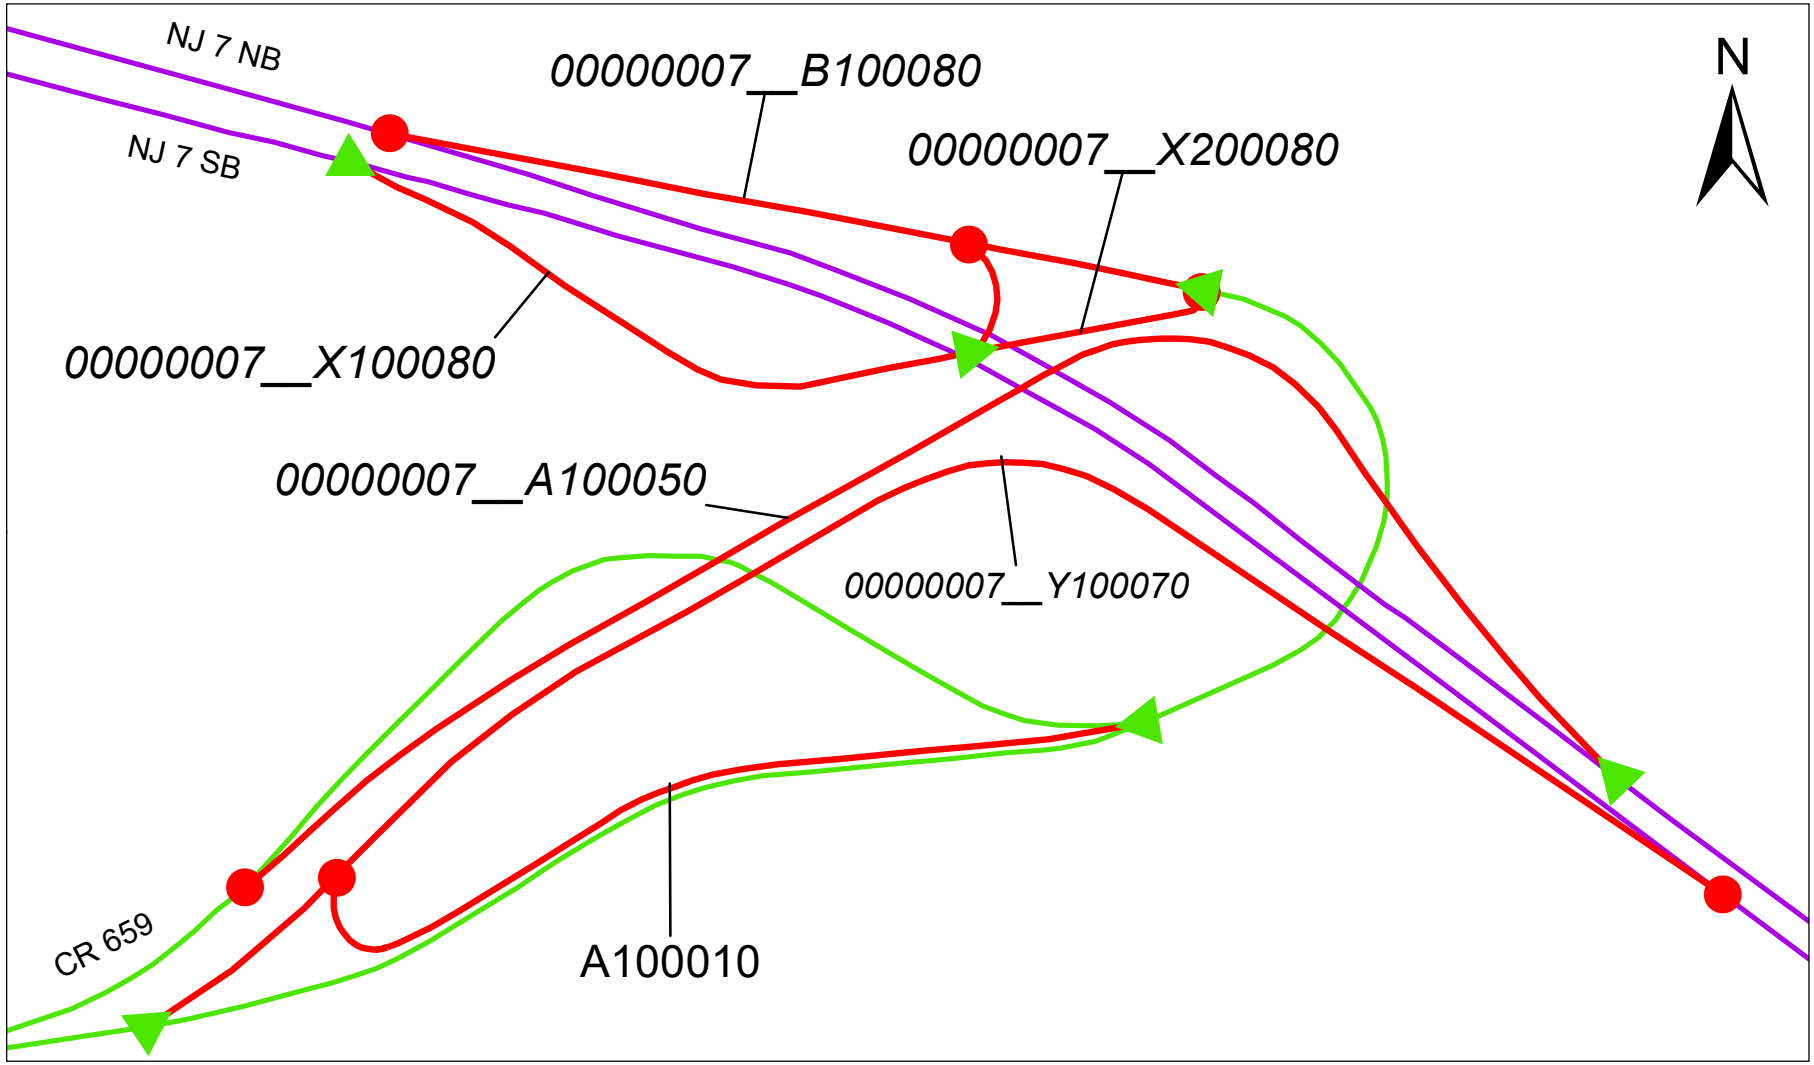

Beginning of Ramp

End of Ramp

Ramp

- See SRI 00000007__ MP 0.50 - 0.80 for ramps in italics

SRI RAMP IDENTIFICATION

CR 659 at NJ-7