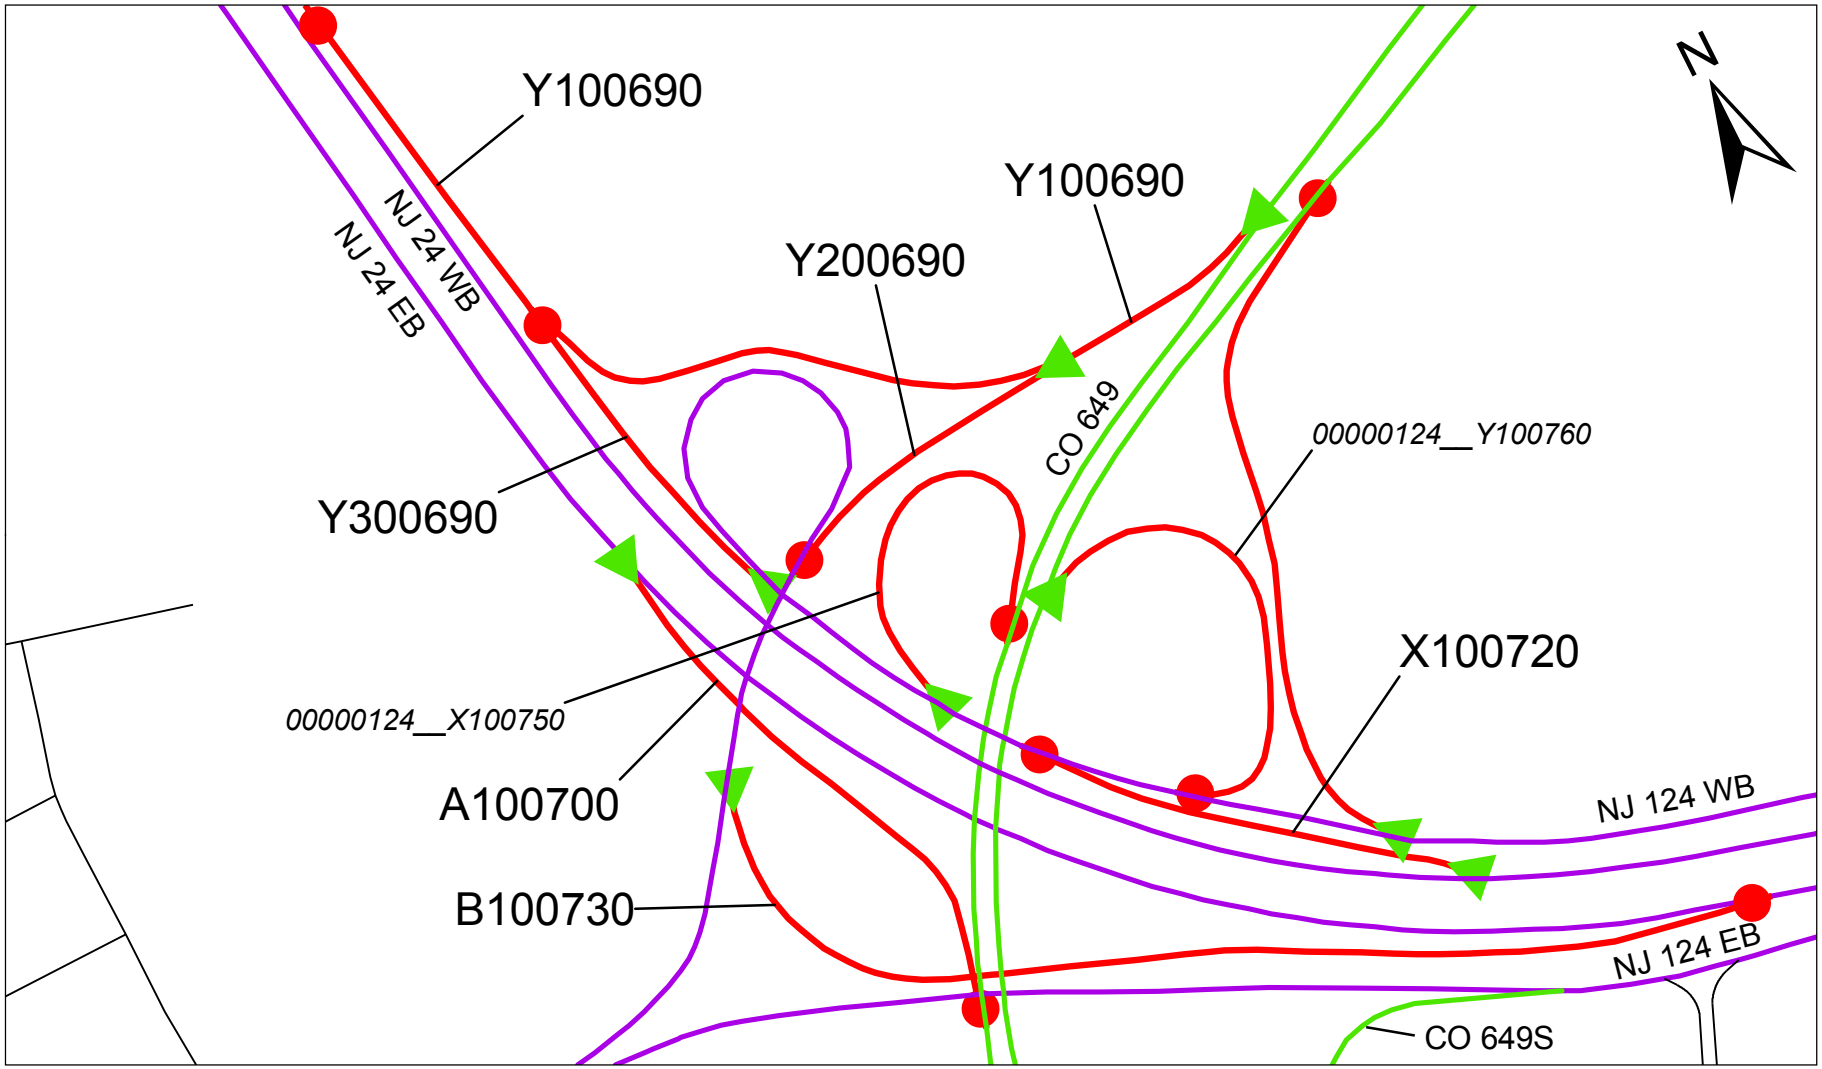

Beginning of Ramp

End of Ramp

Ramp

- See SRI 00000124__ MP 7.40 - 7.70 page for ramps shown in italics

SRI RAMP IDENTIFICATION

NJ 24 at CO 649
John F Kennedy Parkway