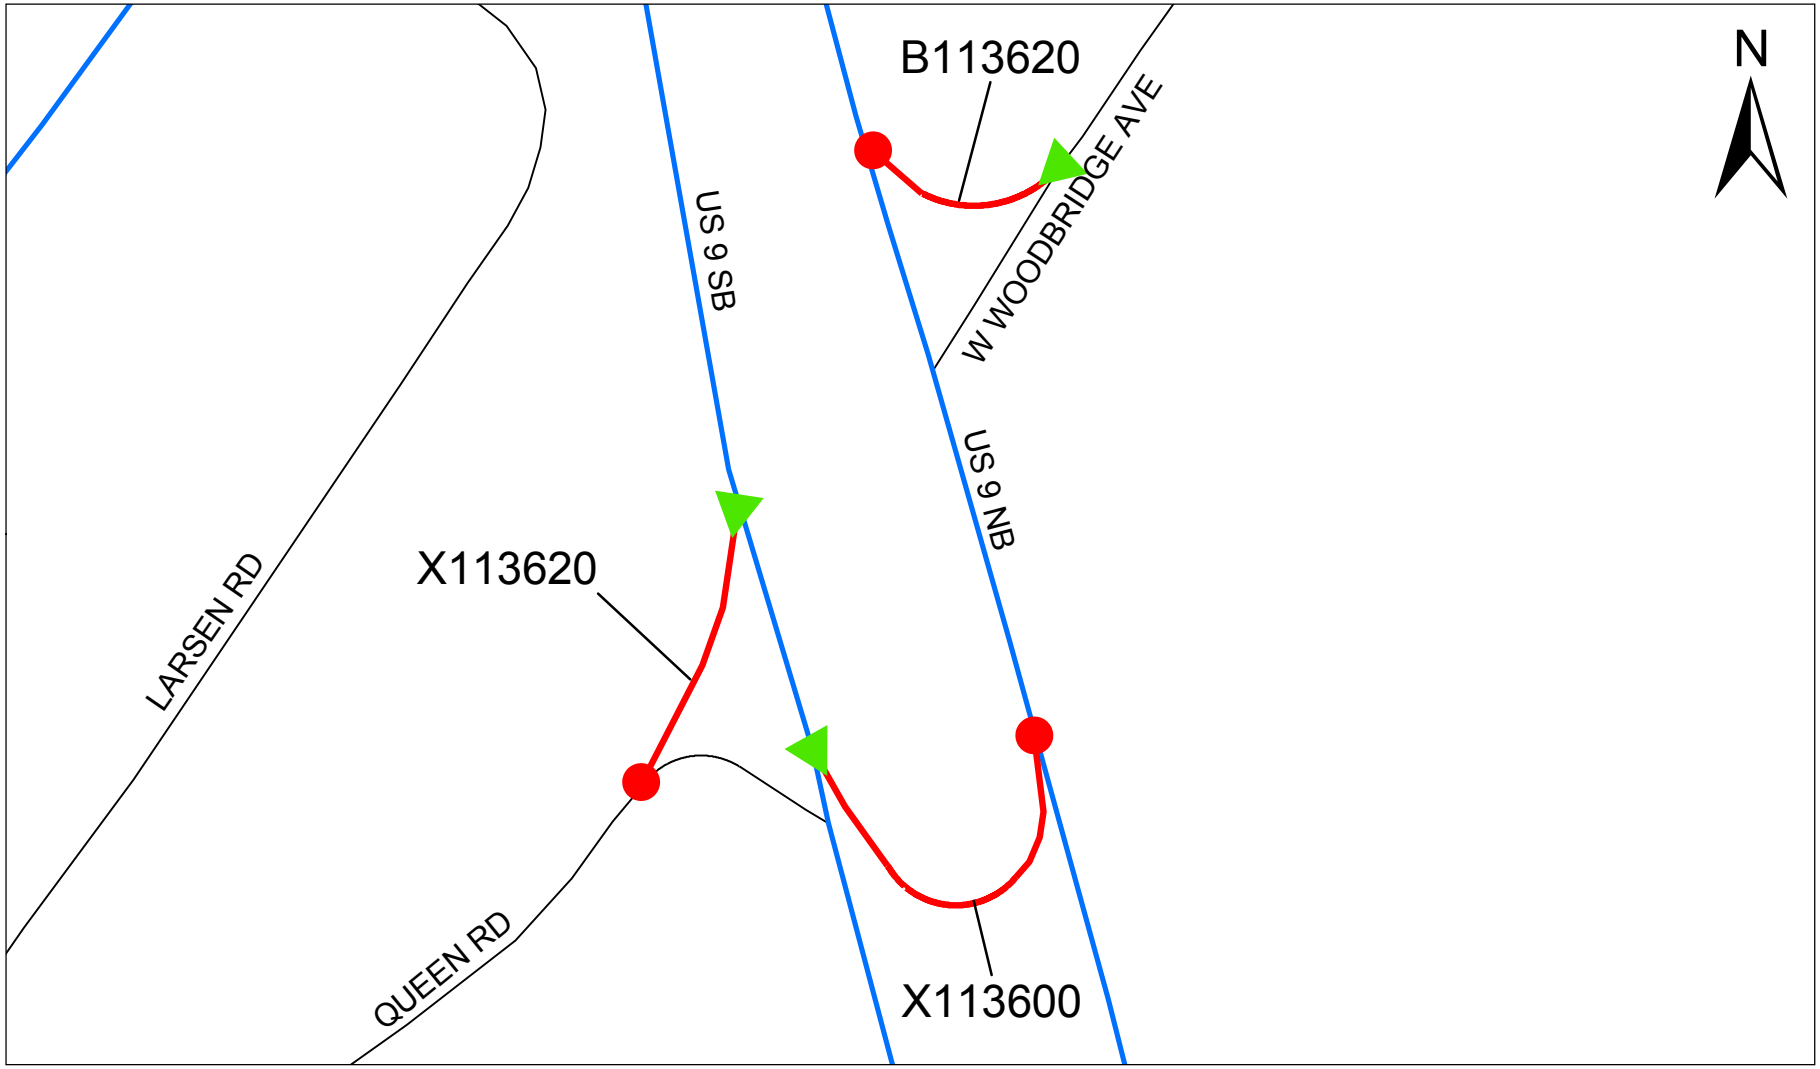

Beginning of Ramp
End of Ramp
Ramp

SRI RAMP IDENTIFICATION

US 9 at Queen Road
and West Woodbridge Avenue

SRI = 00000009__