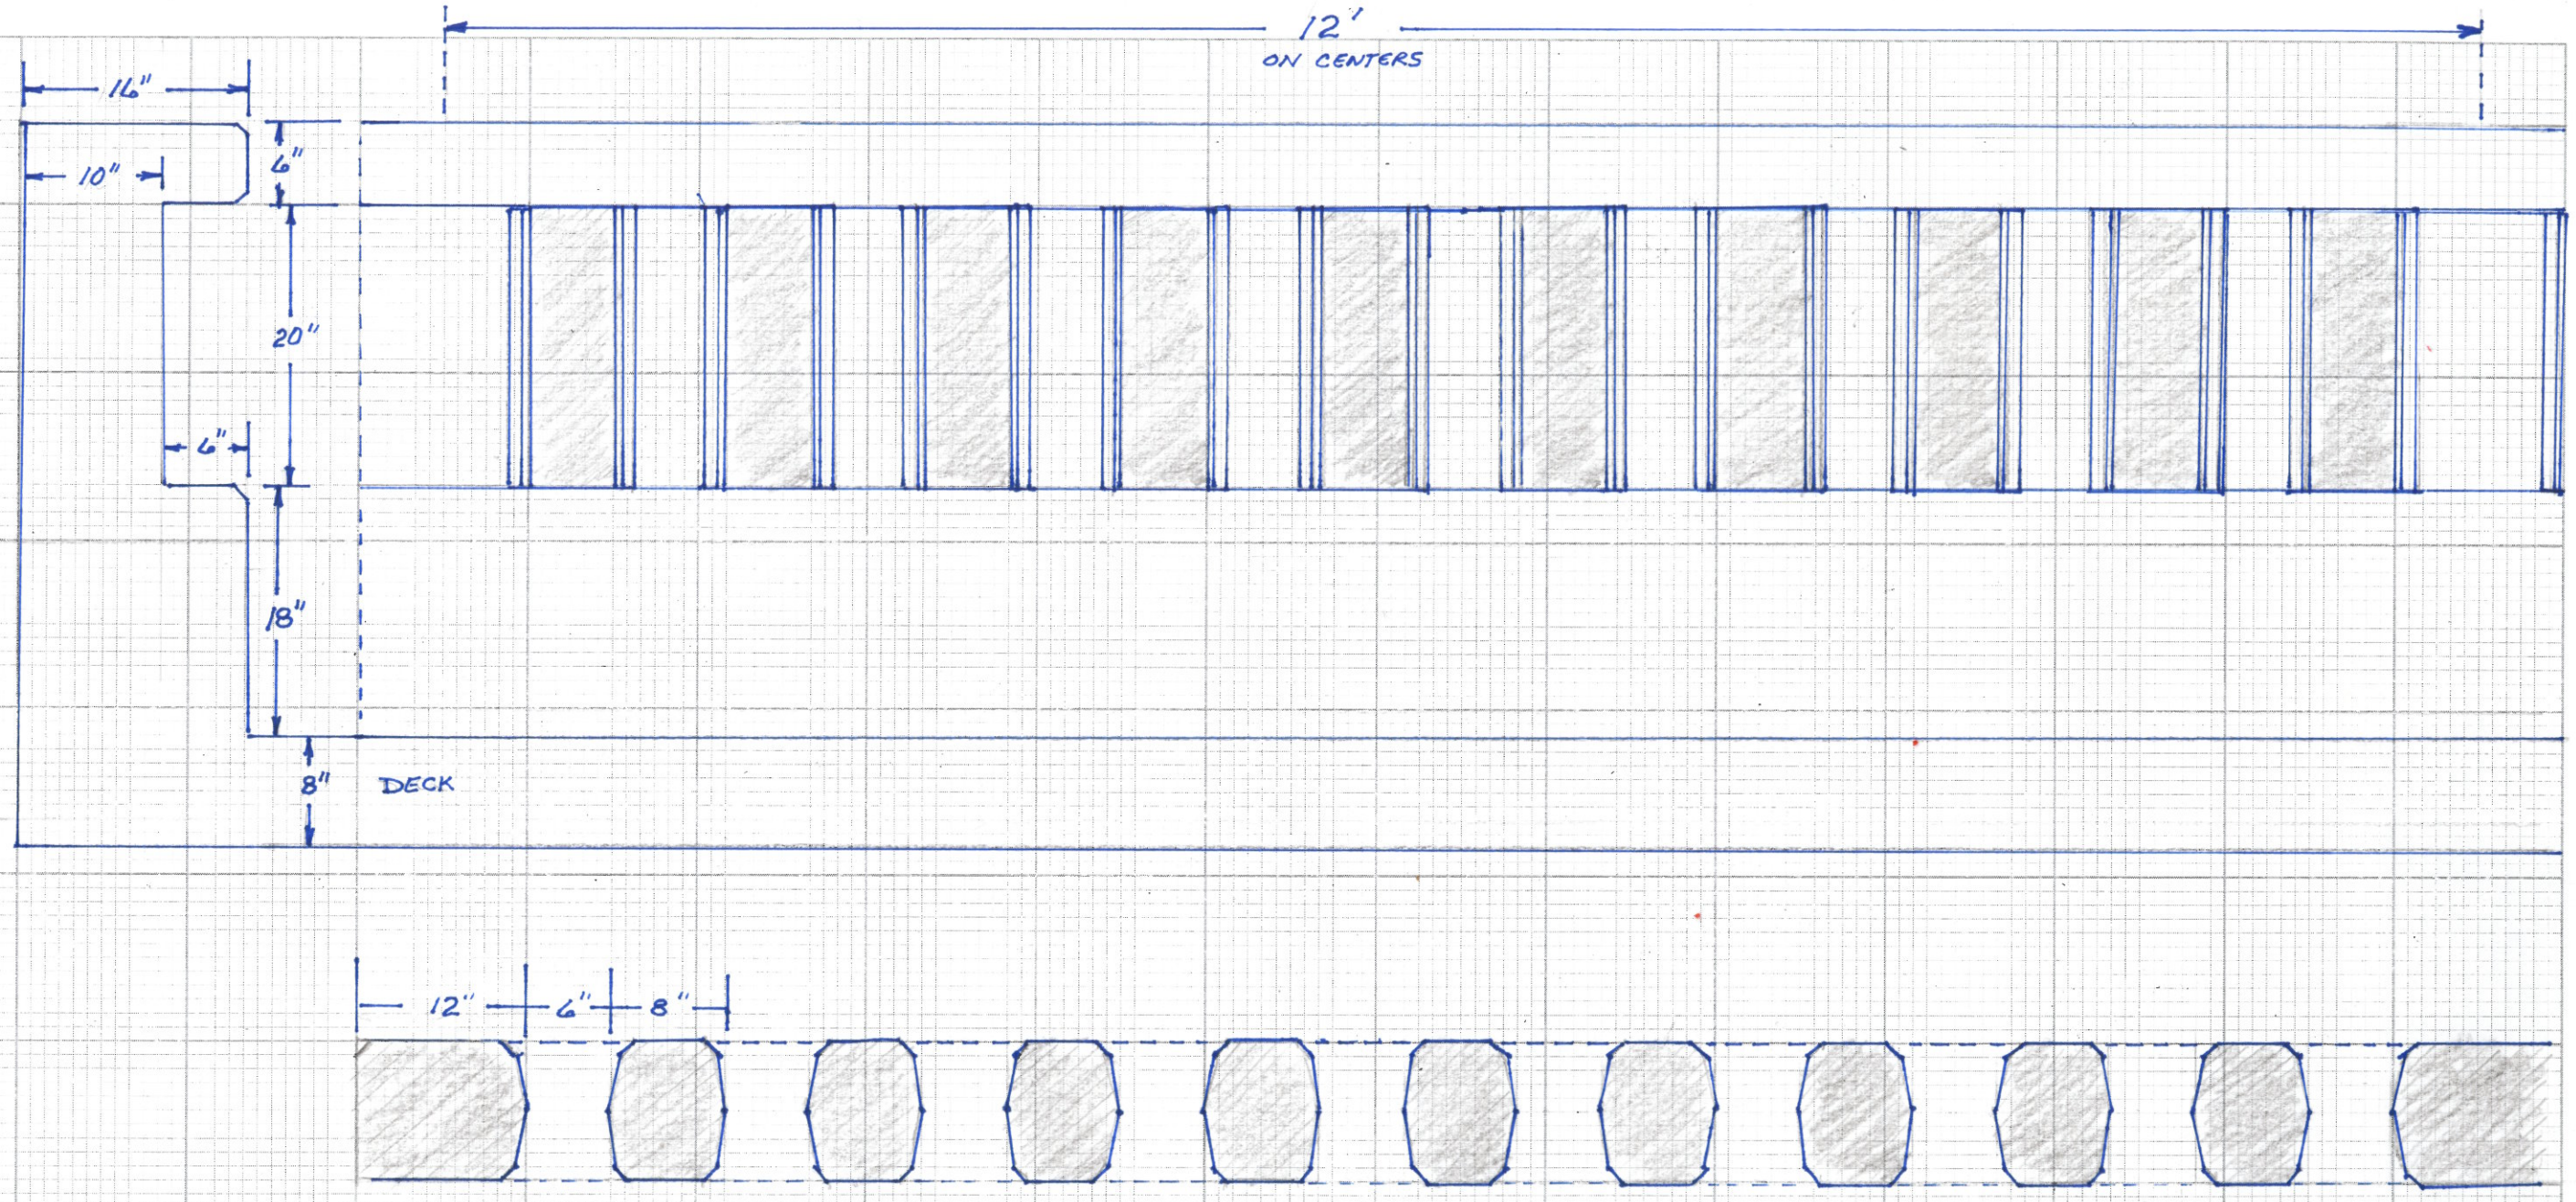

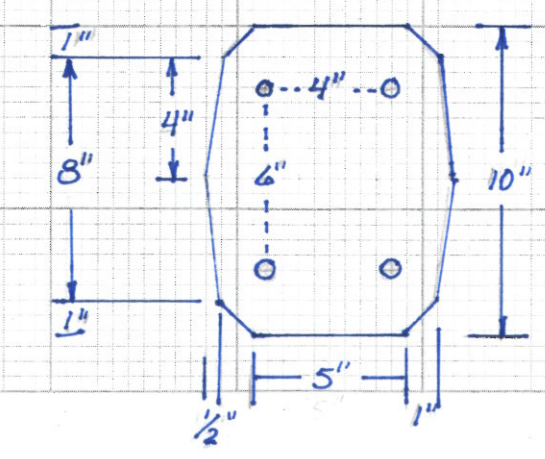

NOTE: IF NECESSARY, PILASTERS CAN BE WIDENED TO BACK TO PROVIDE LIGHTING BASE

NOTE: EACH WINDOW IS 6" WIDE, EACH SUPPORT IS 8" WIDE, EACH PILASTER IS 12"

MUDGE BALUSTRADE

3/27/13

Free Multi-Purpose Graph Paper from http://incompetech.com/graphpaper/multipurpose/