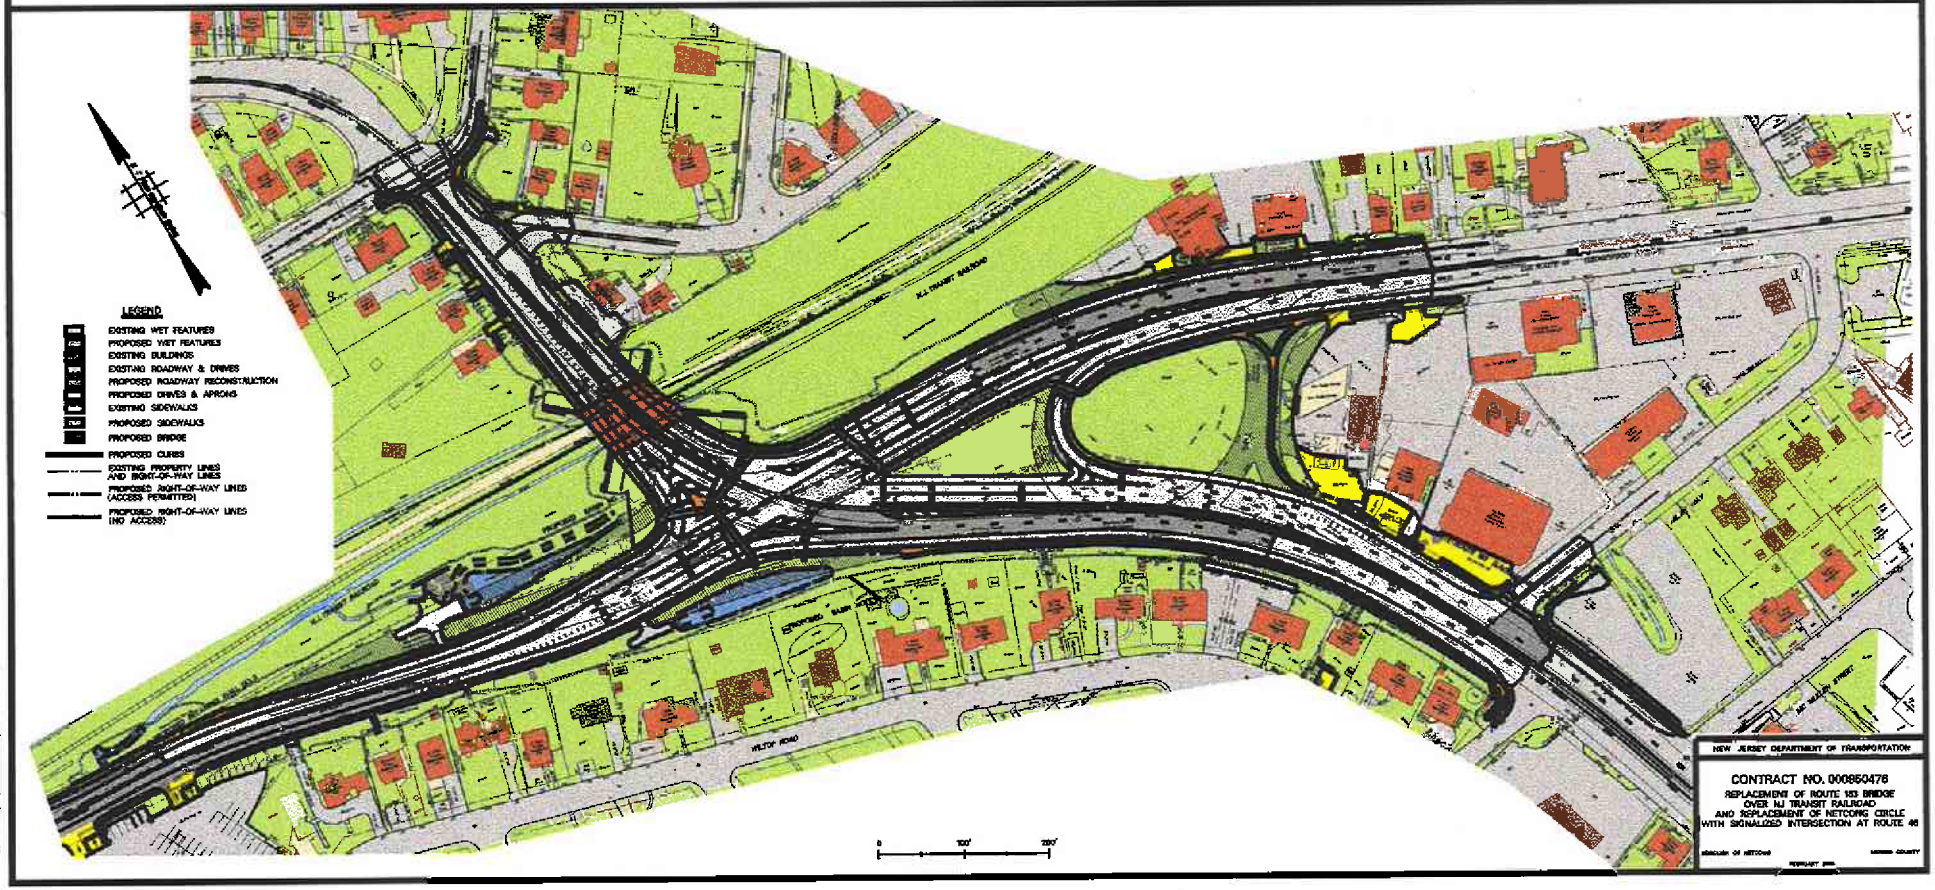

NEW JERSEY DEPARTMENT OF TRANSPORTATION

CONTRACT NO. 000850476

REPLACEMENT OF ROUTE 153 BRIDGE OVER NJ TRANSIT RAILROAD AND REPLACEMENT OF NETCONG CIRCLE WITH SIGNALIZED INTERSECTION AT ROUTE 46

BOROUGH OF NETCONG MORRIS COUNTY

KEY PLAN

TAYLOR · WISEMAN & TAYLOR