NEW MILFORD 69KV NETWORK
NEW MILFORD SUBSTATION TO TEANECK SUBSTATION
SOUTH VIEW

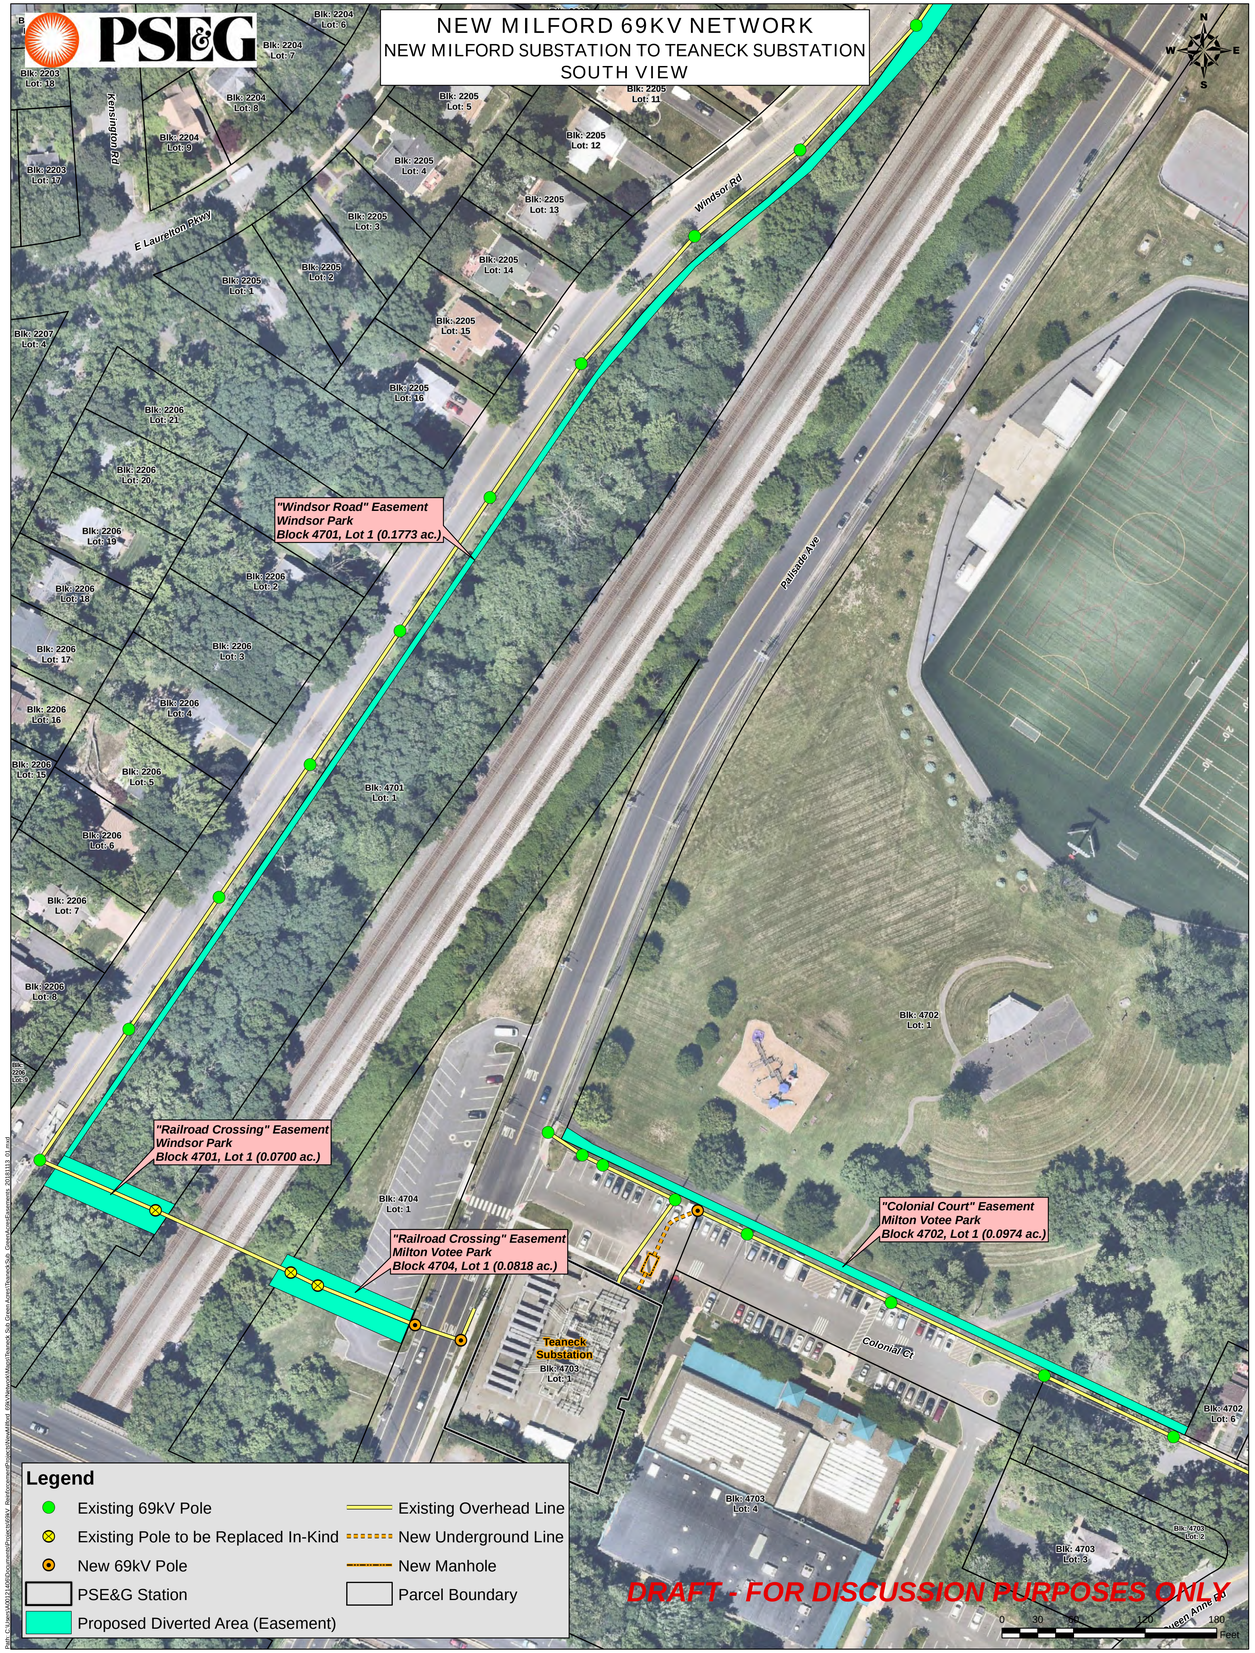

Legend

- Existing 69kV Pole
- Existing Pole to be Replaced In-Kind
- New 69kV Pole
- PSE&G Station
- Proposed Diverted Area (Easement)
- Existing Overhead Line
- New Underground Line
- New Manhole
- Parcel Boundary

DRAFT - FOR DISCUSSION PURPOSES ONLY

NEW MILFORD 69KV NETWORK
NEW MILFORD SUBSTATION TO TEANECK SUBSTATION
NORTH VIEW

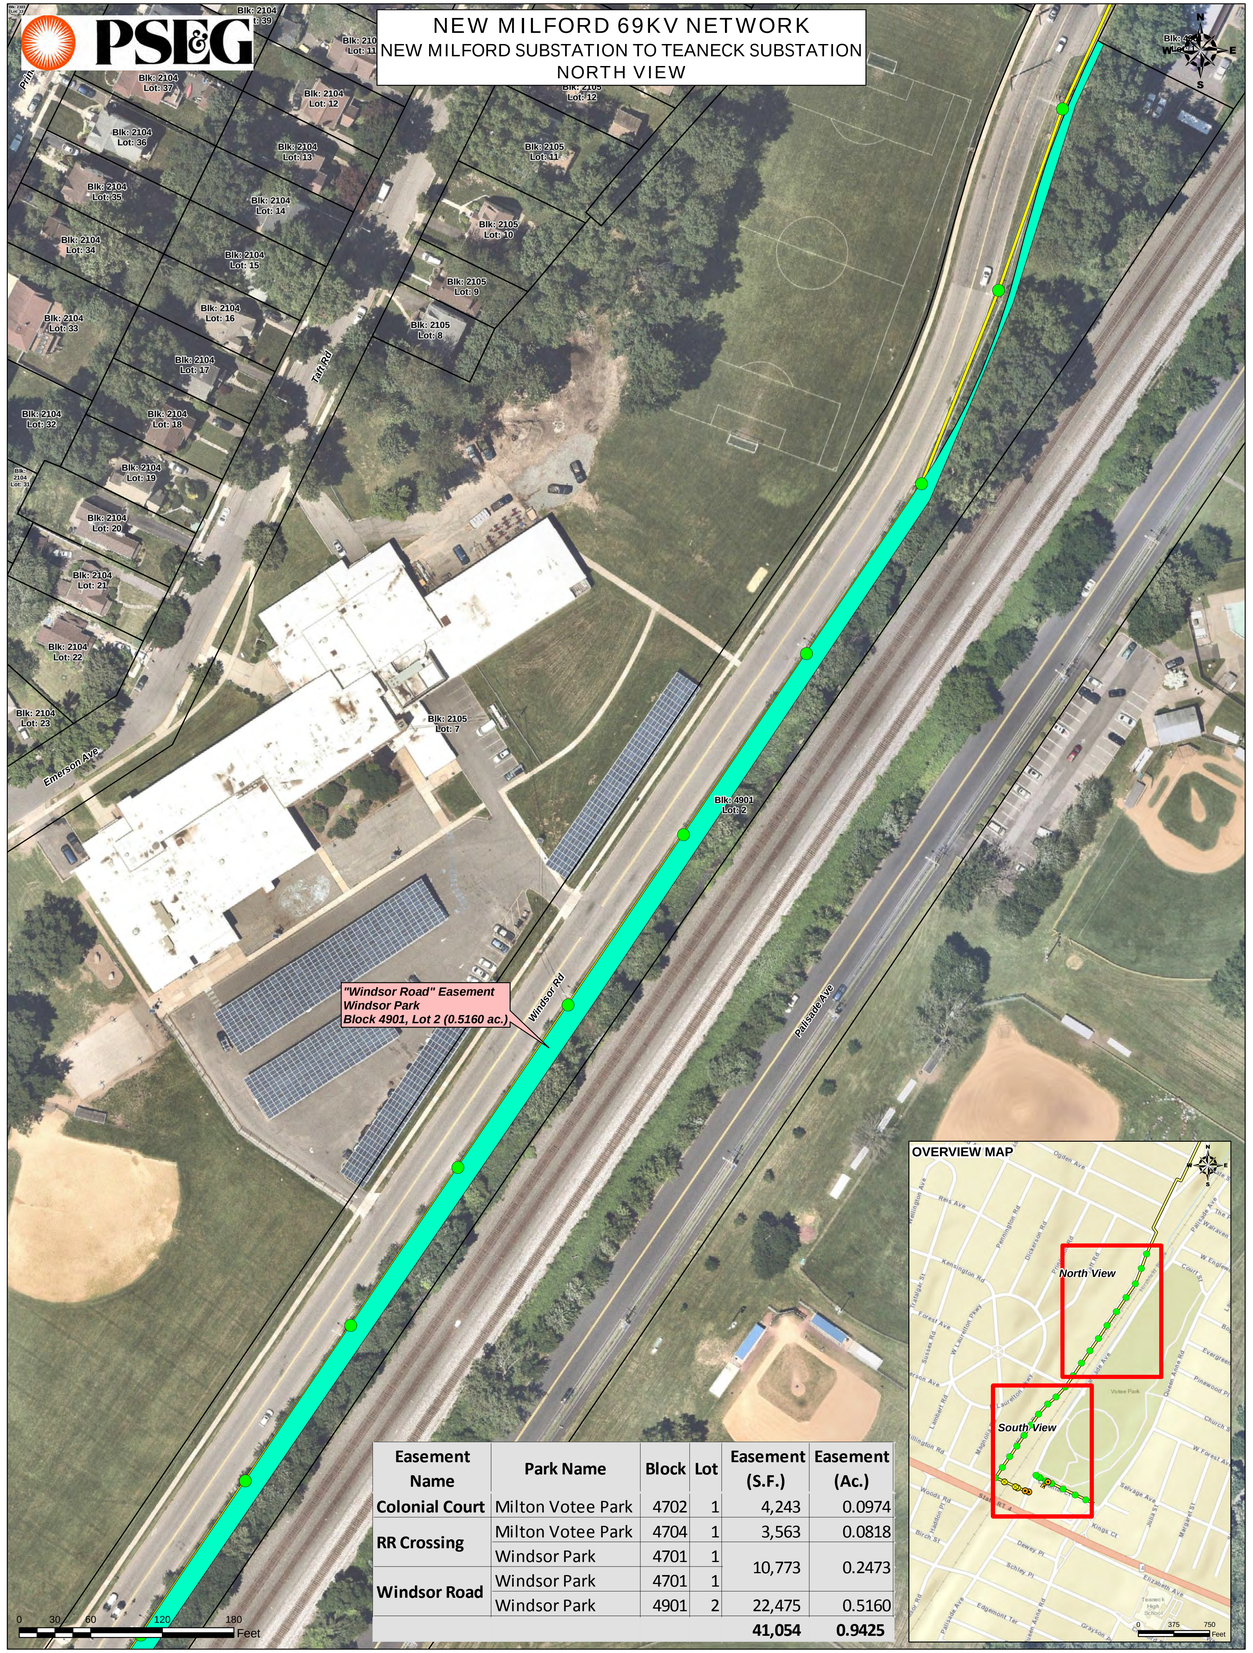

Easement Name	Park Name	Block	Lot	Easement (S.F.)	Easement (Ac.)
Colonial Court	Milton Votee Park	4702	1	4,243	0.0974
RR Crossing	Milton Votee Park	4704	1	3,563	0.0818
	Windsor Park	4701	1	10,773	0.2473
Windsor Road	Windsor Park	4701	1		
	Windsor Park	4901	2	22,475	0.5160
				41,054	**0.9425**